AUTHORITY	DATE INSTALLED OR RETIRED		DESCRIPTION
C-22356 A.F.E. 5436	Installed	June 16, 1920	Installation of Timber Piling (14 Piles) to support road bed, on right of main line between stations 1148+98 and 1149+38, near Bethesda, O.
C-24082 A.F.E. 7116	Installed	May 25, 1925.	For description see map #6.
C-23747 A.F.E. 6275	Installed	July 30, 1924	Construction of track 4068(h), total L= 291' including No.8 turnout, P.S. in T-4068(i) opposite station 1091+75.1, serves Bethesda Clay Products Co., Railroad Co. owns from P.S. to clearance point, 124'.
C-23673 A.F.E. 6271	Installed	Aug. 11, 1924	Construction of track 4068(i), total L=233' including No.8 turnout, P.S. in T-4068(i) opposite station 1123+55, serves Drown Supply Co., Railroad Co. owns from P.S. to clearance point, 140'.
C-28435 AFE-10260	Retired	Apr 4 1927	Retirement of BM Tower & Coal Bin Sta 1130+23.5
C-29907 A.F.E. 12395	Installed	May 1, 1928	Installation of "Flashlight signals, station 1129+44.7".

CONTINUED ON TYPED LIST

AUTHORITY	DATE INSTALLED OR RETIRED		DESCRIPTION
C-22730 A.F.E. 6251	Completed	Jan. 6, 1925	Removal of old and construction of new wye track.- Removal of wye track 4068(n), 459 ft. long including No. 6 and No.8 turnouts, west P.S. was at station 1132+342. Removal of 339 ft. off shared of former track 4068 (2) including No.6 turnout of track 4068(4). Track (2) was 547 ft. long with P.S. at station 1126+1428. Incorporation of 98 ft. of former track (2) including former No.8 turnout of track (2) into track (4) formerly 277 ft. long, new length 275 ft. Retirement of 194 ft. including No. 8 turnout of west end track 4068(3) and remaining 90 ft. including No. 6 turnout of former track (2) extended 26 ft. by moving P.S. east to station 1128+264 replacing No.6 with No.10 turnout (handled as relocation of No.10 turnout in Completion Report) being the present P.S. of track (3) now 479 ft. long, formerly 416 ft.- Construction of the following :- Track 4068(o) L=605 ft. including two No.8 turnouts, east leg of wye, east P.S. in track 4068(i) opposite station 1094+365, track 4068(7) L=110 ft. including No.8 turnout, west leg of wye, P.S. in track 4068(i) opposite station 1109+85.1, cinder pit track 4068(p) L=94 ft. including No.8 turnout on west end and No.10 turnout on the east, east P.S. in track 4068(i) opposite station 1097+75, with cinder pit 20 ft. long opposite station 1101+00, track 4068(i) was extended 479 ft. on the east end by moving the turnout eastward to a new location, P.S. now at station 1091+257, new L=4765 ft.; 66 ft. of 24" vitrified pipe installed under track 4068(q), 4'x6' ft. toilet opposite station 1101+20.7, two car bodies placed opposite station 1101+75.2 and used as tool and sand houses. Acquisition of Parcels No.15, 16 and 17 - See land schedules; 11,300 sq. ft. of Parcel No.9 reverts to former owner.

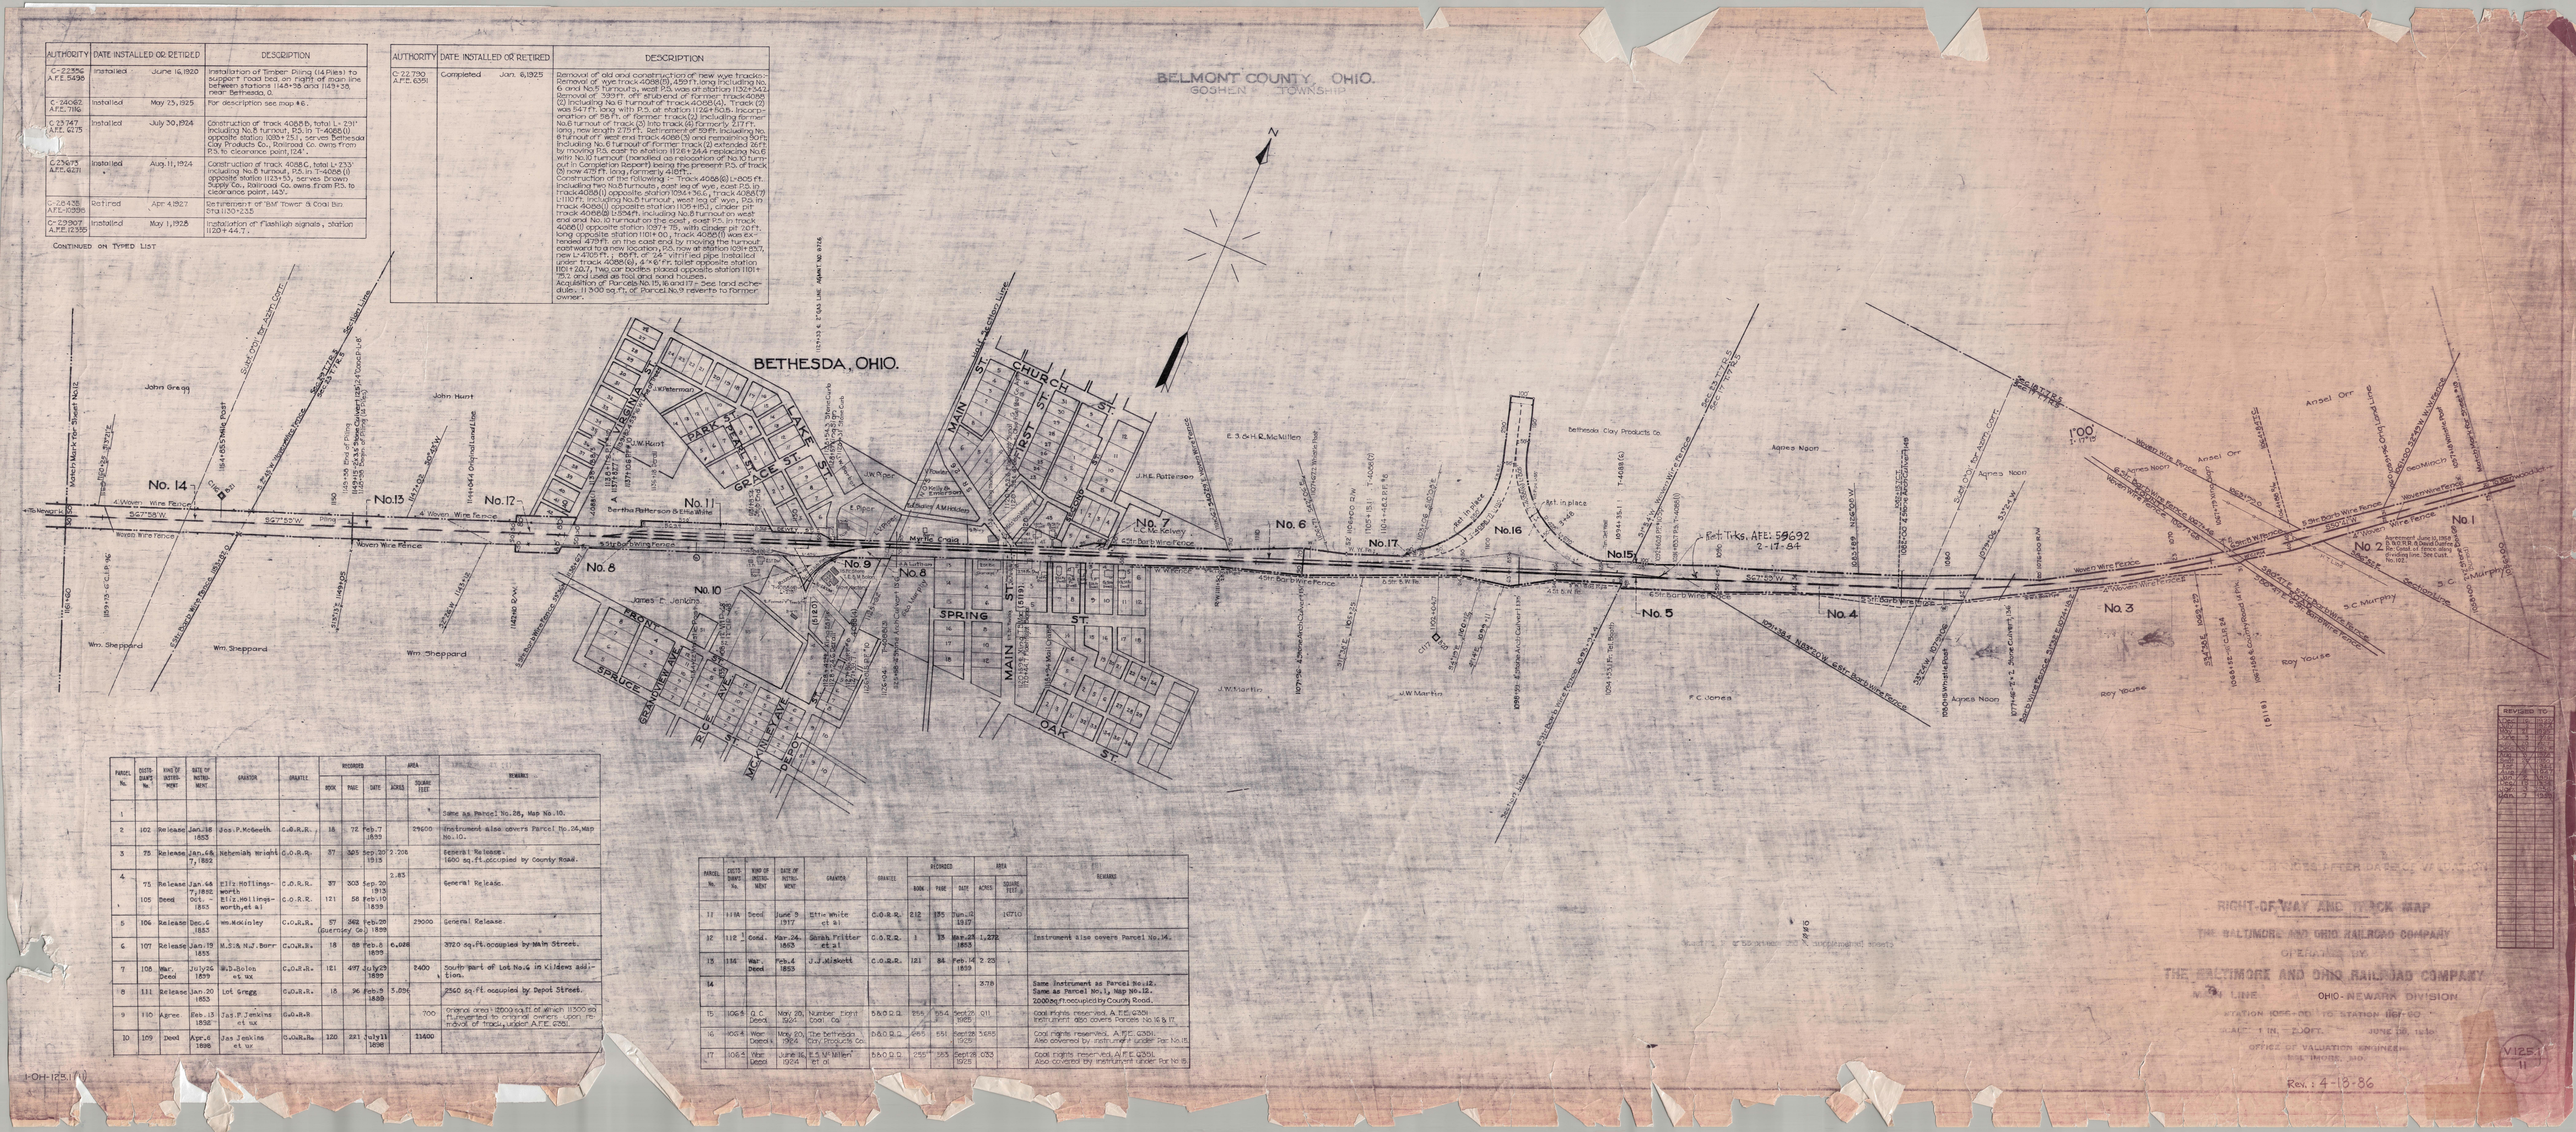

PARCEL No.	DEEDS SHEET No.	KIND OF INSTRUMENT	DATE OF INSTRUMENT	GRANTOR	GRANTEE	RECORDED BOOK	RECORDED PAGE	RECORDED DATE	AREA ACRES	AREA SQUARE FEET	REMARKS
1											
											Same as Parcel No.28, Map No.10.
2	102	Release	Jan.18 1853	Jos.P.McGeeth.	C.O.R.R.	18	72	Feb.7 1859		29600	Instrument also covers Parcel No.24, Map No.10.
3	75	Release	Jan.6th 7, 1852	Nehemiah Wright	C.O.R.R.	37	305	Sep.30 1915	2.206		General Release. 1600 sq.ft. occupied by County Road.
4	75	Release	Jan.6th 7, 1852	Eliz. Hollingsworth	C.O.R.R.	37	303	Sep.20 1915	2.83		General Release.
	105	Deed	Oct. 1853	Eliz. Hollingsworth, et al	C.O.R.R.	121	58	Feb.10 1859			
5	106	Release	Dec.6 1853	Wm. McKinley	C.O.R.R. (Guernsey Co.)	57	362	Feb.20 1889		29000	General Release.
6	107	Release	Jan.19 1855	M.S.& N.J. Barr	C.O.R.R.	18	89	Feb.8 1859		6,028	3720 sq.ft. occupied by Main Street.
7	108	War. Deed	July 26 1859	W.D.Bolon et ux	C.O.R.R.	121	497	July 29 1859		2400	South part of Lot No.6 in Kilgews addition.
8	111	Release	Jan.20 1853	Lot Gregg	C.O.R.R.	15	96	Feb.3 1889	5.886		2560 sq.ft. occupied by Depot Street.
9	110	Agree	Feb.13 1852	Jas.P.Jenkins et ux	C.O.R.R.					700	Orance area 12500 sq.ft. of which 11300 sq.ft. reverted to original owner upon removal of track, under A.F.E. 2261.
10	109	Deed	Apr.6 1898	Jas Jenkins et ux	C.O.R.R.	120	221	July 11 1898		11600	

PARCEL No.	DEEDS SHEET No.	KIND OF INSTRUMENT	DATE OF INSTRUMENT	GRANTOR	GRANTEE	RECORDED BOOK	RECORDED PAGE	RECORDED DATE	AREA ACRES	AREA SQUARE FEET	REMARKS
11	118A	Deed	June 3 1917	Ettie White et al	C.O.R.R.	212	155	June 12 1917		14710	
12	112	Cond.	Mar. 24 1853	Sarah Fritter et al	C.O.R.R.	1	15	Mar. 24 1853	1.272		Instrument also covers Parcel No.14.
13	114	War. Deed	Feb.4 1855	J.J. Mitchell	C.O.R.R.	121	84	Feb. 14 1859	2.23		
14										378	Same instrument as Parcel No.12. Same as Parcel No.1, Map No.12. 2000 sq.ft. occupied by County Road.
15	106-5	Q.C. Deed	May 20, 1924	Number Eight Coal Co.	B.&O.R.R.	256	254	Sept.22 1925	.011		Coal rights reserved, A.F.E. 6301. Instrument also covers Parcels No.16 & 17.
16	106-6	War. Deed &	May 20, 1924	The Bethesda Clay Products Co.	B.&O.R.R.	255	251	Sept.22 1925	.5685		Coal rights reserved, A.F.E. 6301. Also covered by instrument under Par. No.15.
17	106-5	War. Deed	June 16, 1924	E.S. McMillen et al	B.&O.R.R.	255	253	Sept.22 1925	.033		Coal rights reserved, A.F.E. 6301. Also covered by instrument under Par. No.15.

1-OH-125 (1)