AUTHORITY	DATE INSTALLED OR RETIRED	DESCRIPTION
C-19229 A.F.E. 2516	Installed January 10, 1922.	Installation of 6 ft. Plank Walk across Bridge #10 at Neffs, Ohio. See also 940 #C-19229 on Sheet #1, Sec. 125.2.
C-21862 A.F.E. 5177	Installed Nov. 25, 1921	Installation of 12" Cast Iron Pipe, 72 ft in length under main and side Tracks at sta. 262+45.5 near Neffs, O.
C-25543 A.F.E. 7507	Completed Dec. 9, 1925	Betterment of water facilities at Neffs, O. and installation at Schick, O., Map 2, for description see 940 Schedule on Map 2.
29899 1605	Retired Dec 31, 1926	Increased Weight of Rail & Accessories. T-4072 A, sta. 257+87.

...ued on typed list.

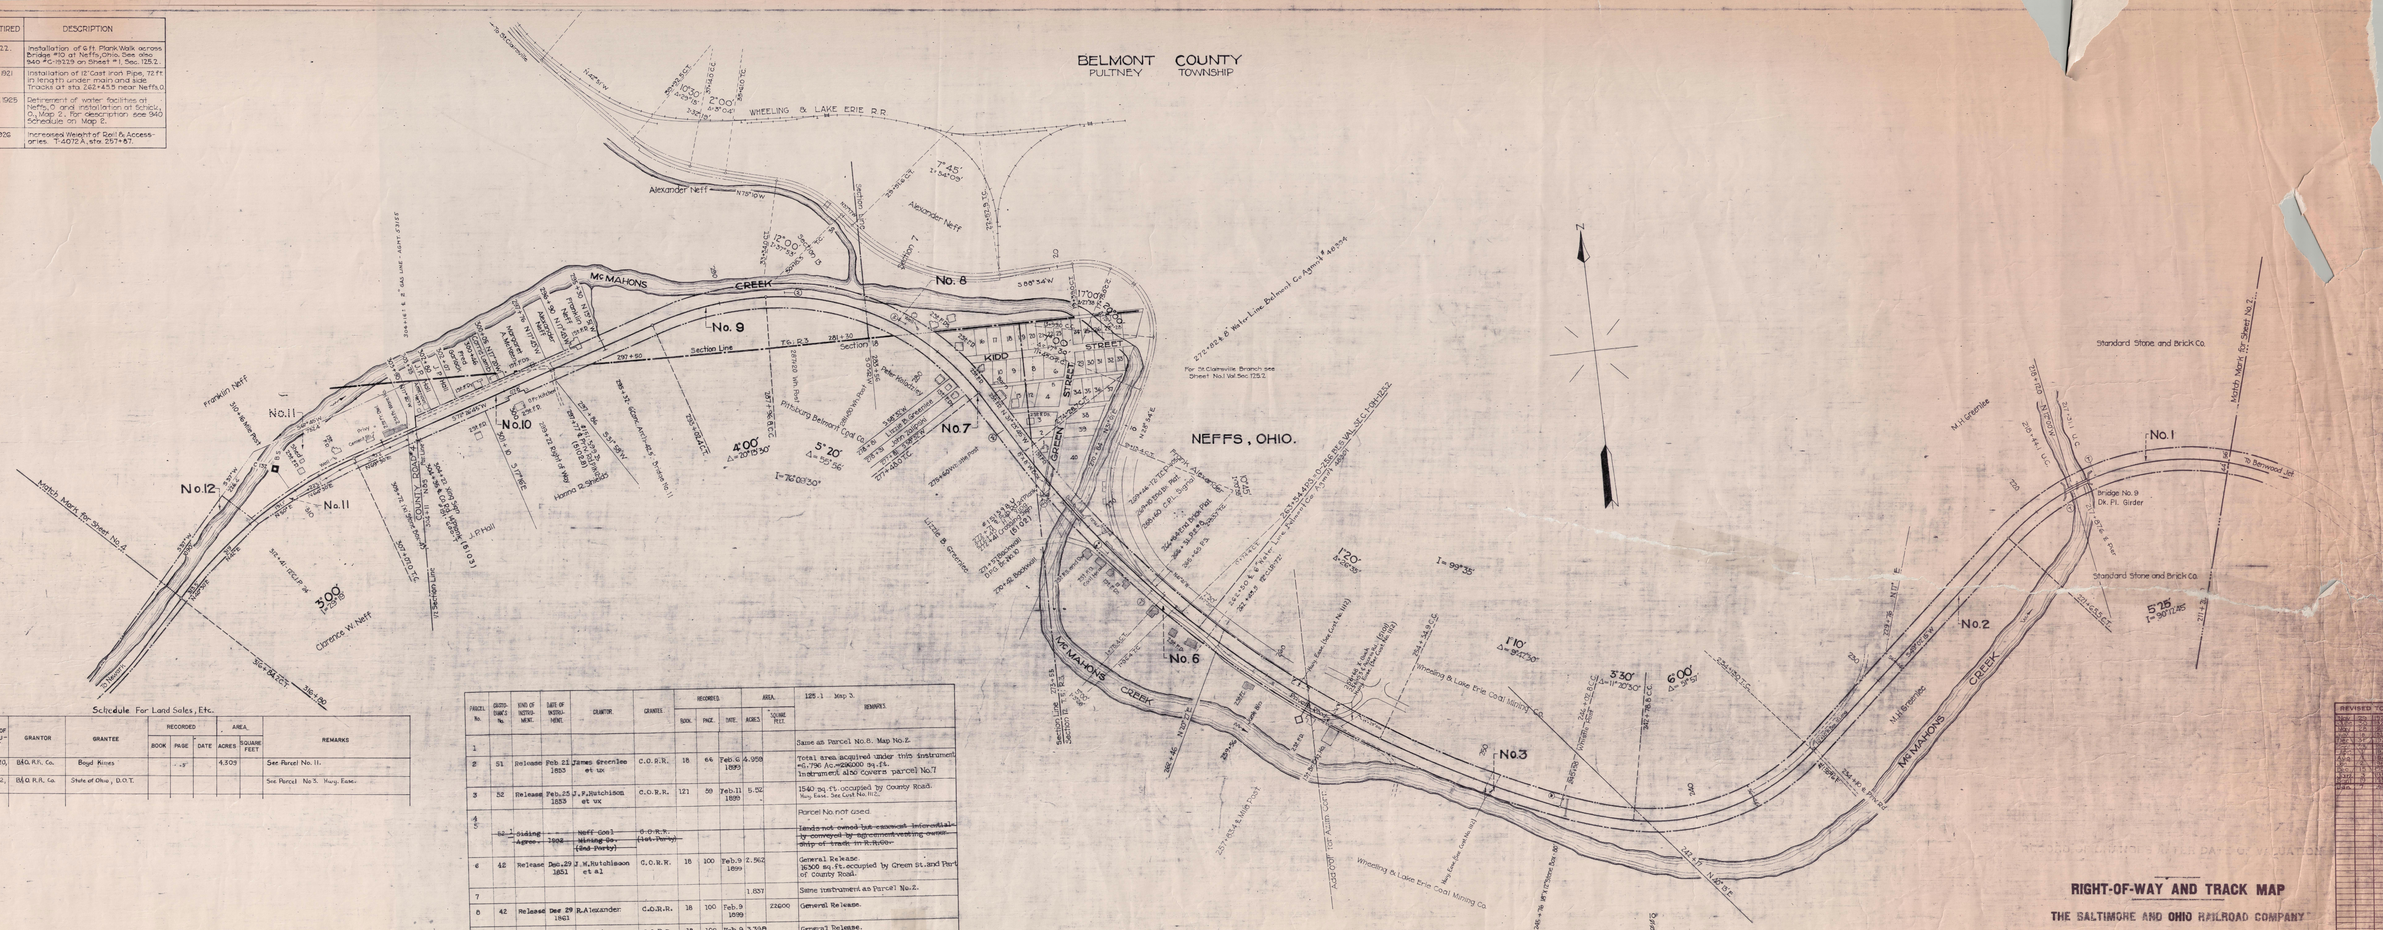

Schedule For Land Sales, Etc.

CUSTODIAN'S NO.	KIND OF INSTRUMENT	DATE OF INSTRUMENT	GRANTOR	GRANTEE	RECORDED BOOK	RECORDED PAGE	RECORDED DATE	AREA ACRES	AREA SQUARE FEET	REMARKS
1109	Deed	Sept 20, 1972	B&O. R.R. Co.	Boyd Rines				4.309		See Parcel No. 11.
1112	Deed of Easement	Jun. 22, 1977	B&O R.R. Co.	State of Ohio, D.O.T.						See Parcel No 3. Hwy. Easm.

PARCEL No.	GRID-DIAN'S No.	KIND OF INSTRUMENT	DATE OF INSTRUMENT	GRANTOR	GRANTEE	RECORDED BOOK	RECORDED PAGE	RECORDED DATE	AREA ACRES	AREA SQUARE FEET	125.1 Map 3. REMARKS
1											Same as Parcel No. 6. Map No. 2.
2	S1	Release	Feb. 21 1853	James Greenlee et ux	C.O.R.R.	18	64	Feb. 6 1899	4.958		Total area acquired under this instrument 46,736 Ac.=2036000 sq. ft. Instrument also covers parcel No.7
3	S2	Release	Feb. 25 1853	J. F. Hutchison et ux	C.O.R.R.	121	50	Feb. 11 1899	5.52		1540 sq. ft. occupied by County Road. Hwy. Easm. See List No. 1112.
4 5											Parcel No. not used.
	S3	~~Siding Agree.~~	~~1903~~	~~Neff Coal Mining Co. (1st Party)~~	~~C.O.R.R. (2nd Party)~~						~~Lands not owned but conveyed informally conveyed by agreement vesting ownership of track in R.R.Co.~~
6	42	Release	Dec. 29 1851	J. W. Hutchinson et al	C.O.R.R.	18	100	Feb. 9 1899	2.562		General Release. 112000 sq. ft. occupied by Green St. and Part of County Road.
7									1.837		Same instrument as Parcel No. 2.
8	42	Release	Dec 29 1861	R. Alexander	C.O.R.R.	18	100	Feb. 9 1899		22600	General Release.
9	42	Release	Dec. 29 1851	Jas. Dixon et al	C.O.R.R.	18	100	Feb. 9 1899	3.398		General Release.
10	55	Conds.	Aug 17 1853	Jas & Mary Shields	C.O.R.R.	1 Probate Ct.	149		1.506		Complete Record not found.
11 12	56	War. Deed	Mar. 8 1862	Peter Neff et ux	C.O.R.R.	47	20	Mar. 15 1862	0.696 5.078		Orig. area 5.005 ac. Sold 4.309 ac. See List No. 1109. Parcel No. 12 same as Parcel No. 1, Map No. 4. Instrument also covers Parcel No. 3, Map No. 4. Total area acquired under this instrument=12.775 Ac.=556653 sq. ft. (3 tracts) 36240 sq. ft. of Parcel No. 11, occupied by County Road.

REVISED TO

RIGHT-OF-WAY AND TRACK MAP

THE BALTIMORE AND OHIO RAILROAD COMPANY

OPERATED BY

THE BALTIMORE AND OHIO RAILROAD COMPANY

MAIN LINE OHIO-NEWARK DIVISION

STATION 241+20 TO STATION 269+80

SCALE 1 IN. = 200 FT. JUNE 20, 1978

OFFICE OF VALUATION ENGINEER
BALTIMORE, MD.

REV: 4-4-77

V-125.1
3

1-OH-125.1 13