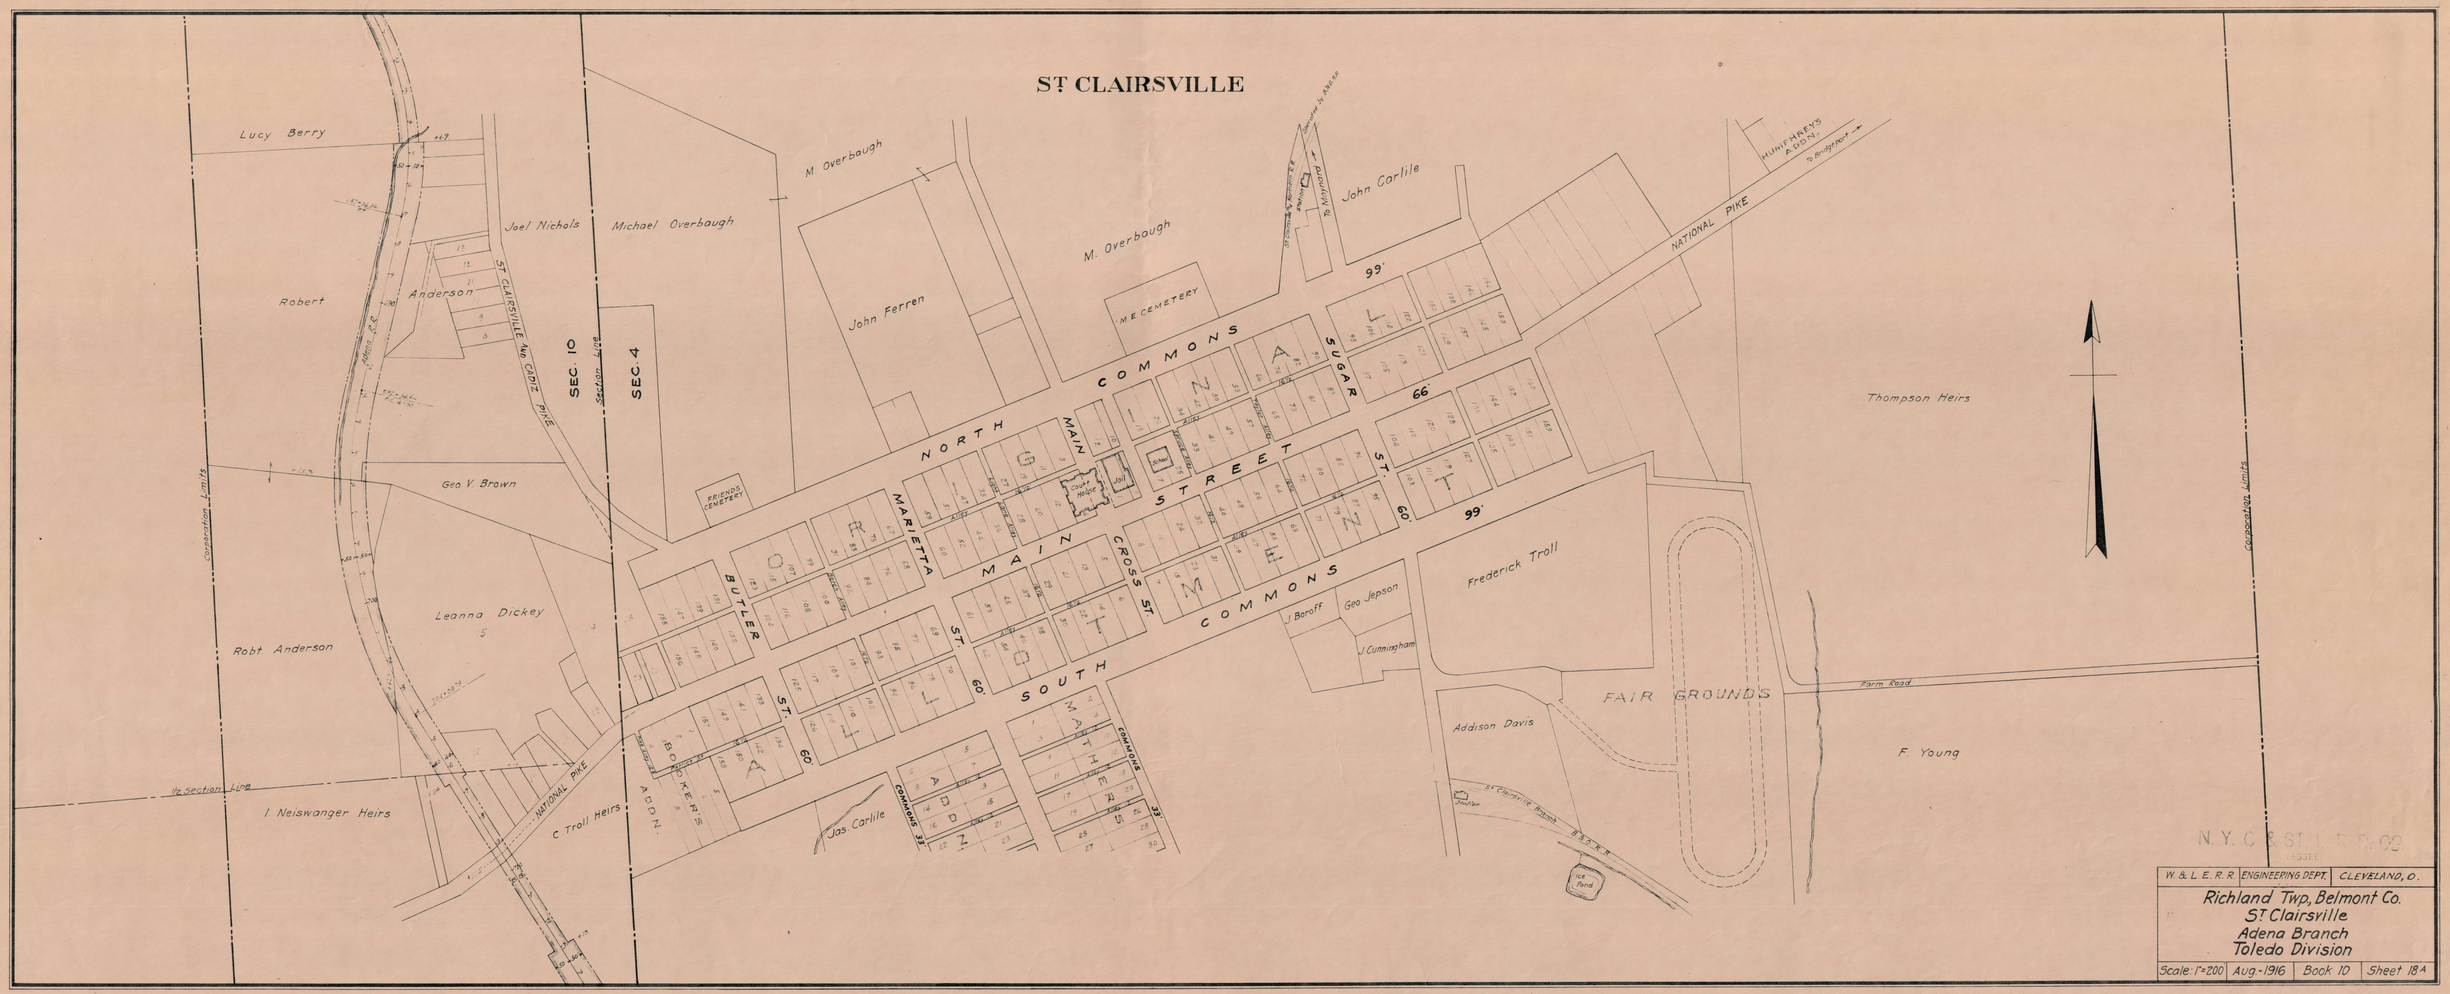

ST CLAIRSVILLE
Lucy Berry
Robert
Anderson
Joel Nichols
Michael Overbaugh
M. Overbaugh
John Ferren
M. Overbaugh
John Carlile
M.E. CEMETERY
FRIENDS CEMETERY
SEC. 10
SEC. 4
Section Line
ST CLAIRSVILLE AND CADIZ PIKE
NATIONAL PIKE
HUMPHREYS ADDN.
To Bridgeport
Thompson Heirs
Geo V. Brown
Leanna Dickey
Robt. Anderson
I. Neiswanger Heirs
C. Troll Heirs
Corporation Limits
1/2 Section Line
NORTH COMMONS
MAIN STREET
SOUTH COMMONS
MARIETTA ST.
BUTLER ST.
CROSS ST.
SUGAR ST.
BOOKER'S ADDN.
MATHERS ADDN.
Jas. Carlile
J. Boroff
Geo Jepson
J. Cunningham
Frederick Troll
Addison Davis
FAIR GROUNDS
Farm Road
F. Young
Ice Pond
99'
66'
60'
33'
N.Y.C. & ST. L. R.R. CO.
W. & L. E. R. R.
ENGINEERING DEPT.
CLEVELAND, O.
Richland Twp., Belmont Co.
St Clairsville
Adena Branch
Toledo Division
Scale: 1"=200
Aug.-1916
Book 10
Sheet 18A